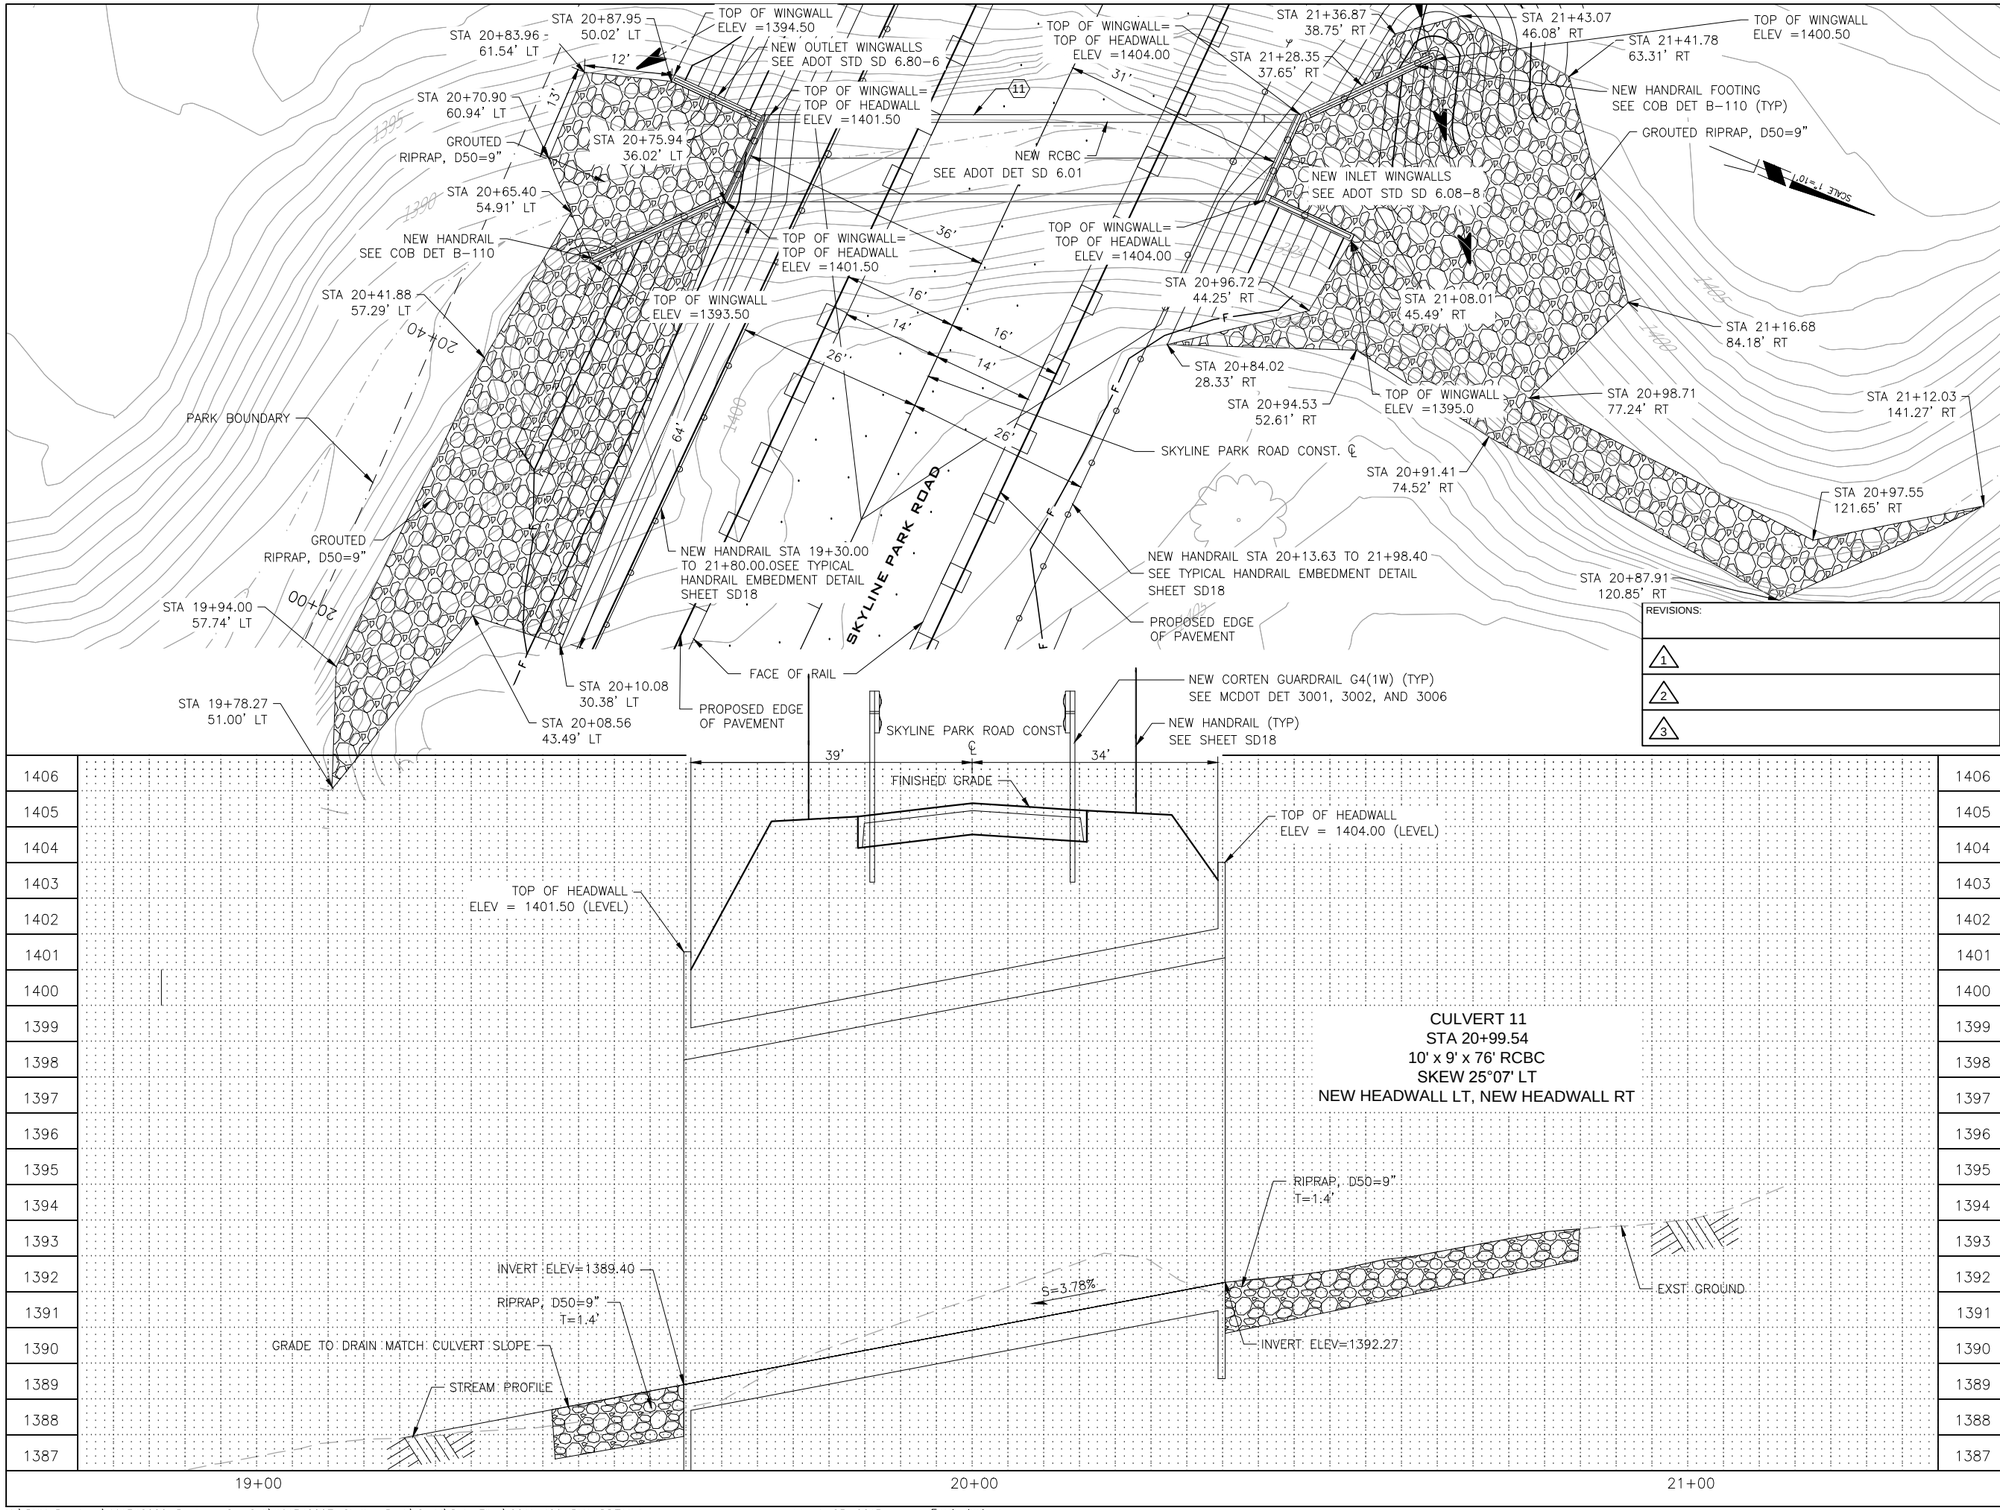

REVISIONS:

1

2

3

GENERAL NOTES

1. SEE PAVEMENT SHEETS AND SHEET D15 FOR CULVERT QUANTITIES BY CULVERT ID NUMBER (#).
2. SEE SHEET D16 FOR RIPRAP GRADATION.
3. SEE MODIFIED ADOT SD 6.01 HEADWALL ON SHEET D11.
4. REGRADE INLET/OUTLET TO MAINTAIN EXST DRAINAGE FLOW.

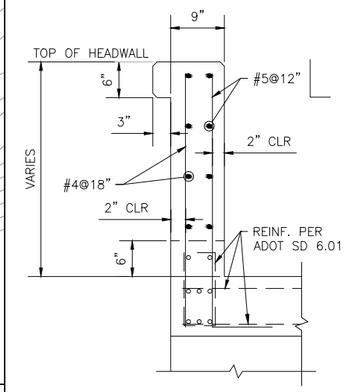

MODIFIED ADOT SD 6.01 HEADWALL

10' 5' 0 10'
SCALE HORIZ: 1"= 10'
SCALE VERT: 1"= 2'

CALL TWO WORKING DAYS BEFORE YOU DIG
602-263-1100
1-800-STAKE-IT
(OUTSIDE MARICOPA COUNTY)

PLAN NAME
CULVERT DETAIL SHEET
DETAIL D11
STA 20+96

ENGINEER INFORMATION
KIMLEY-HORN AND ASSOCIATES
7740 N 16TH ST, STE 300, PHOENIX, AZ 85020
PHONE:(602)944-5500, FAX:(602)944-7423

COB PERMITTING APPROVED SEAL

COB ENGINEERING APPROVED SEAL

SUBMITTAL:

AS-BUILT SEAL

DESIGN SEAL
Registered Professional Engineer (Civil)
CERTIFICATE NO. 31673
RAJESH S. CHRISTIAN
Date Signed 03/20/15
ARIZONA, U.S.A.
Expires 09/30/15

ORIGINAL PLAN DATE

LATEST REVISION DATE

COB PLAN TRACKING #

COB PERMIT # ENG-13-00317

PROJECT No.

SHEET ID. D11

SHEET No. 34 OF 125

K:\PHX_Roadway\191342000-Buckeye On-Call\191342007-Skyline Park\Cadd\Delv Files\2011-120-PH1-DDT11.dwg March 25, 2015 Ford, Joshua

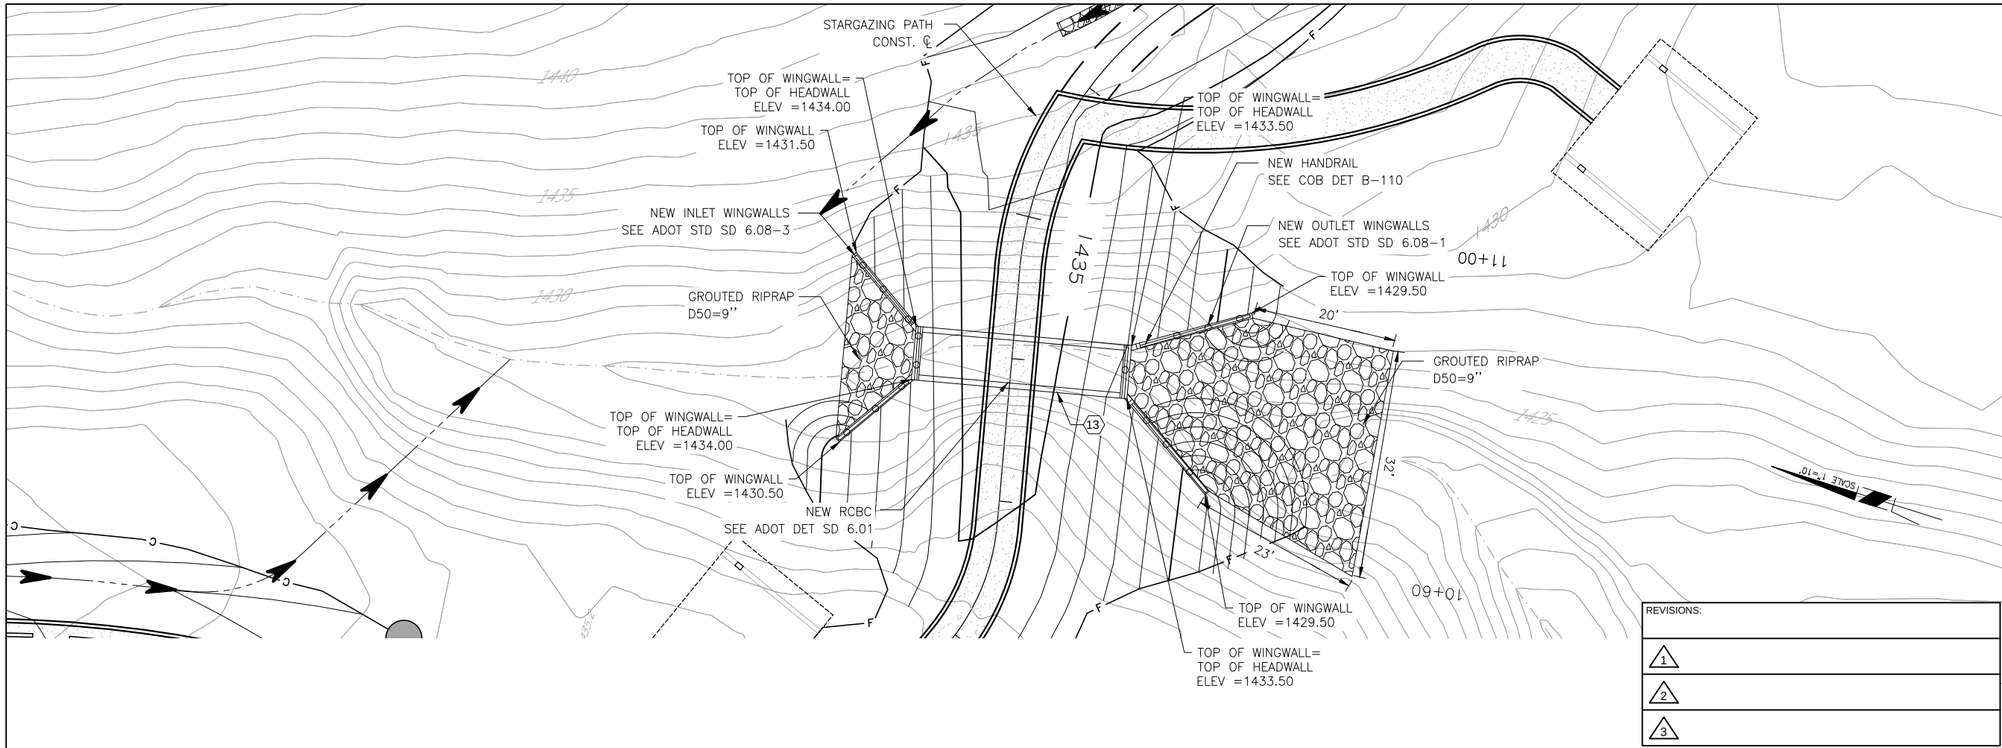

REVISIONS:

1

2

3

GENERAL NOTES

1. SEE PAVEMENT SHEETS AND SHEET D15 FOR CULVERT QUANTITIES BY CULVERT ID NUMBER (#).
2. SEE SHEET D16 FOR RIPRAP GRADATION.
3. SEE MODIFIED ADOT SD 6.01 HEADWALL ON SHEET D11.
4. REGRADE INLET/OUTLET TO MAINTAIN EXST DRAINAGE FLOW.

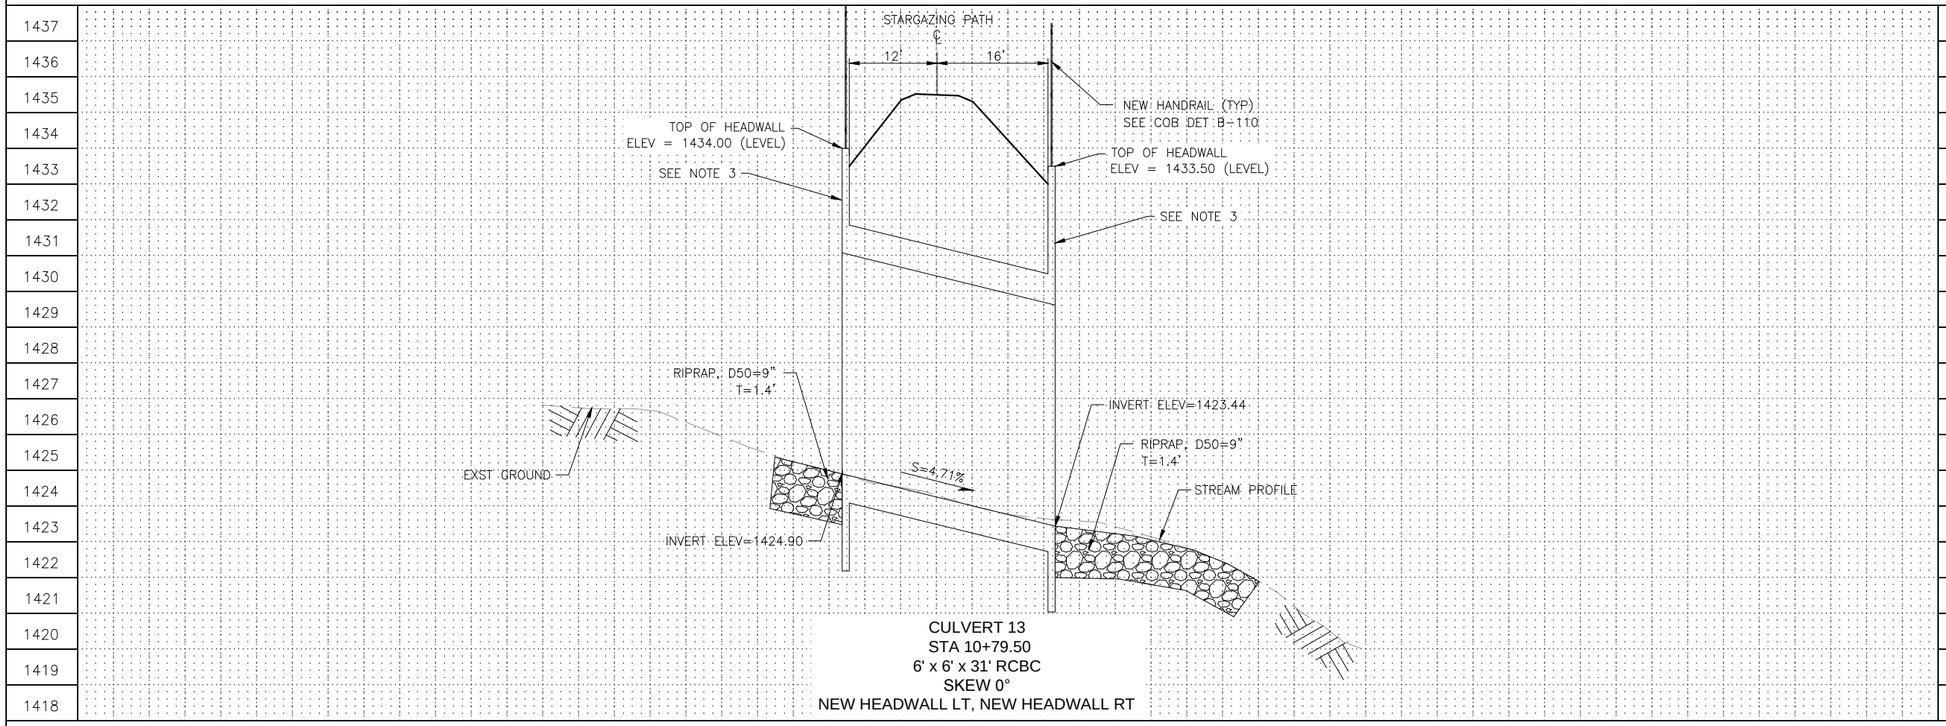

CULVERT 13
STA 10+79.50
6' x 6' x 31' RCBC
SKEW 0°
NEW HEADWALL LT, NEW HEADWALL RT

10' 5' 0 10'
SCALE HORIZ: 1"= 10'
SCALE VERT: 1"= 2'

CALL TWO WORKING DAYS BEFORE YOU DIG
602-263-1100
1-800-STAKE-IT
(OUTSIDE MARICOPA COUNTY)

PLAN NAME
CULVERT DETAIL SHEET
DETAIL D13
STA 10+82

ENGINEER INFORMATION
KIMLEY-HORN AND ASSOCIATES
7740 N 16TH ST, STE 300, PHOENIX, AZ 85020
PHONE:(602)944-5500, FAX:(602)944-7423

COB PERMITTING APPROVED SEAL

COB ENGINEERING APPROVED SEAL

SUBMITTAL:

AS-BUILT SEAL

DESIGN SEAL
Registered Professional Engineer (Civil)
CERTIFICATE NO. 31673
RAJESH S. CHRISTIAN
Date Signed 03/26/15
ARIZONA, U.S.A.
Expires 09/30/15

ORIGINAL PLAN DATE

LATEST REVISION DATE

COB PLAN TRACKING #

COB PERMIT # ENG-13-00317

PROJECT No.

SHEET ID. D13

SHEET No. 36 OF 125

K:\PHX_Roadway\191342000-Buckeye On-Call\191342007-Skyline Park\Cadd\Delv Files\2011-120-PH1-DDT13.dwg March 25, 2015 Ford, Joshua