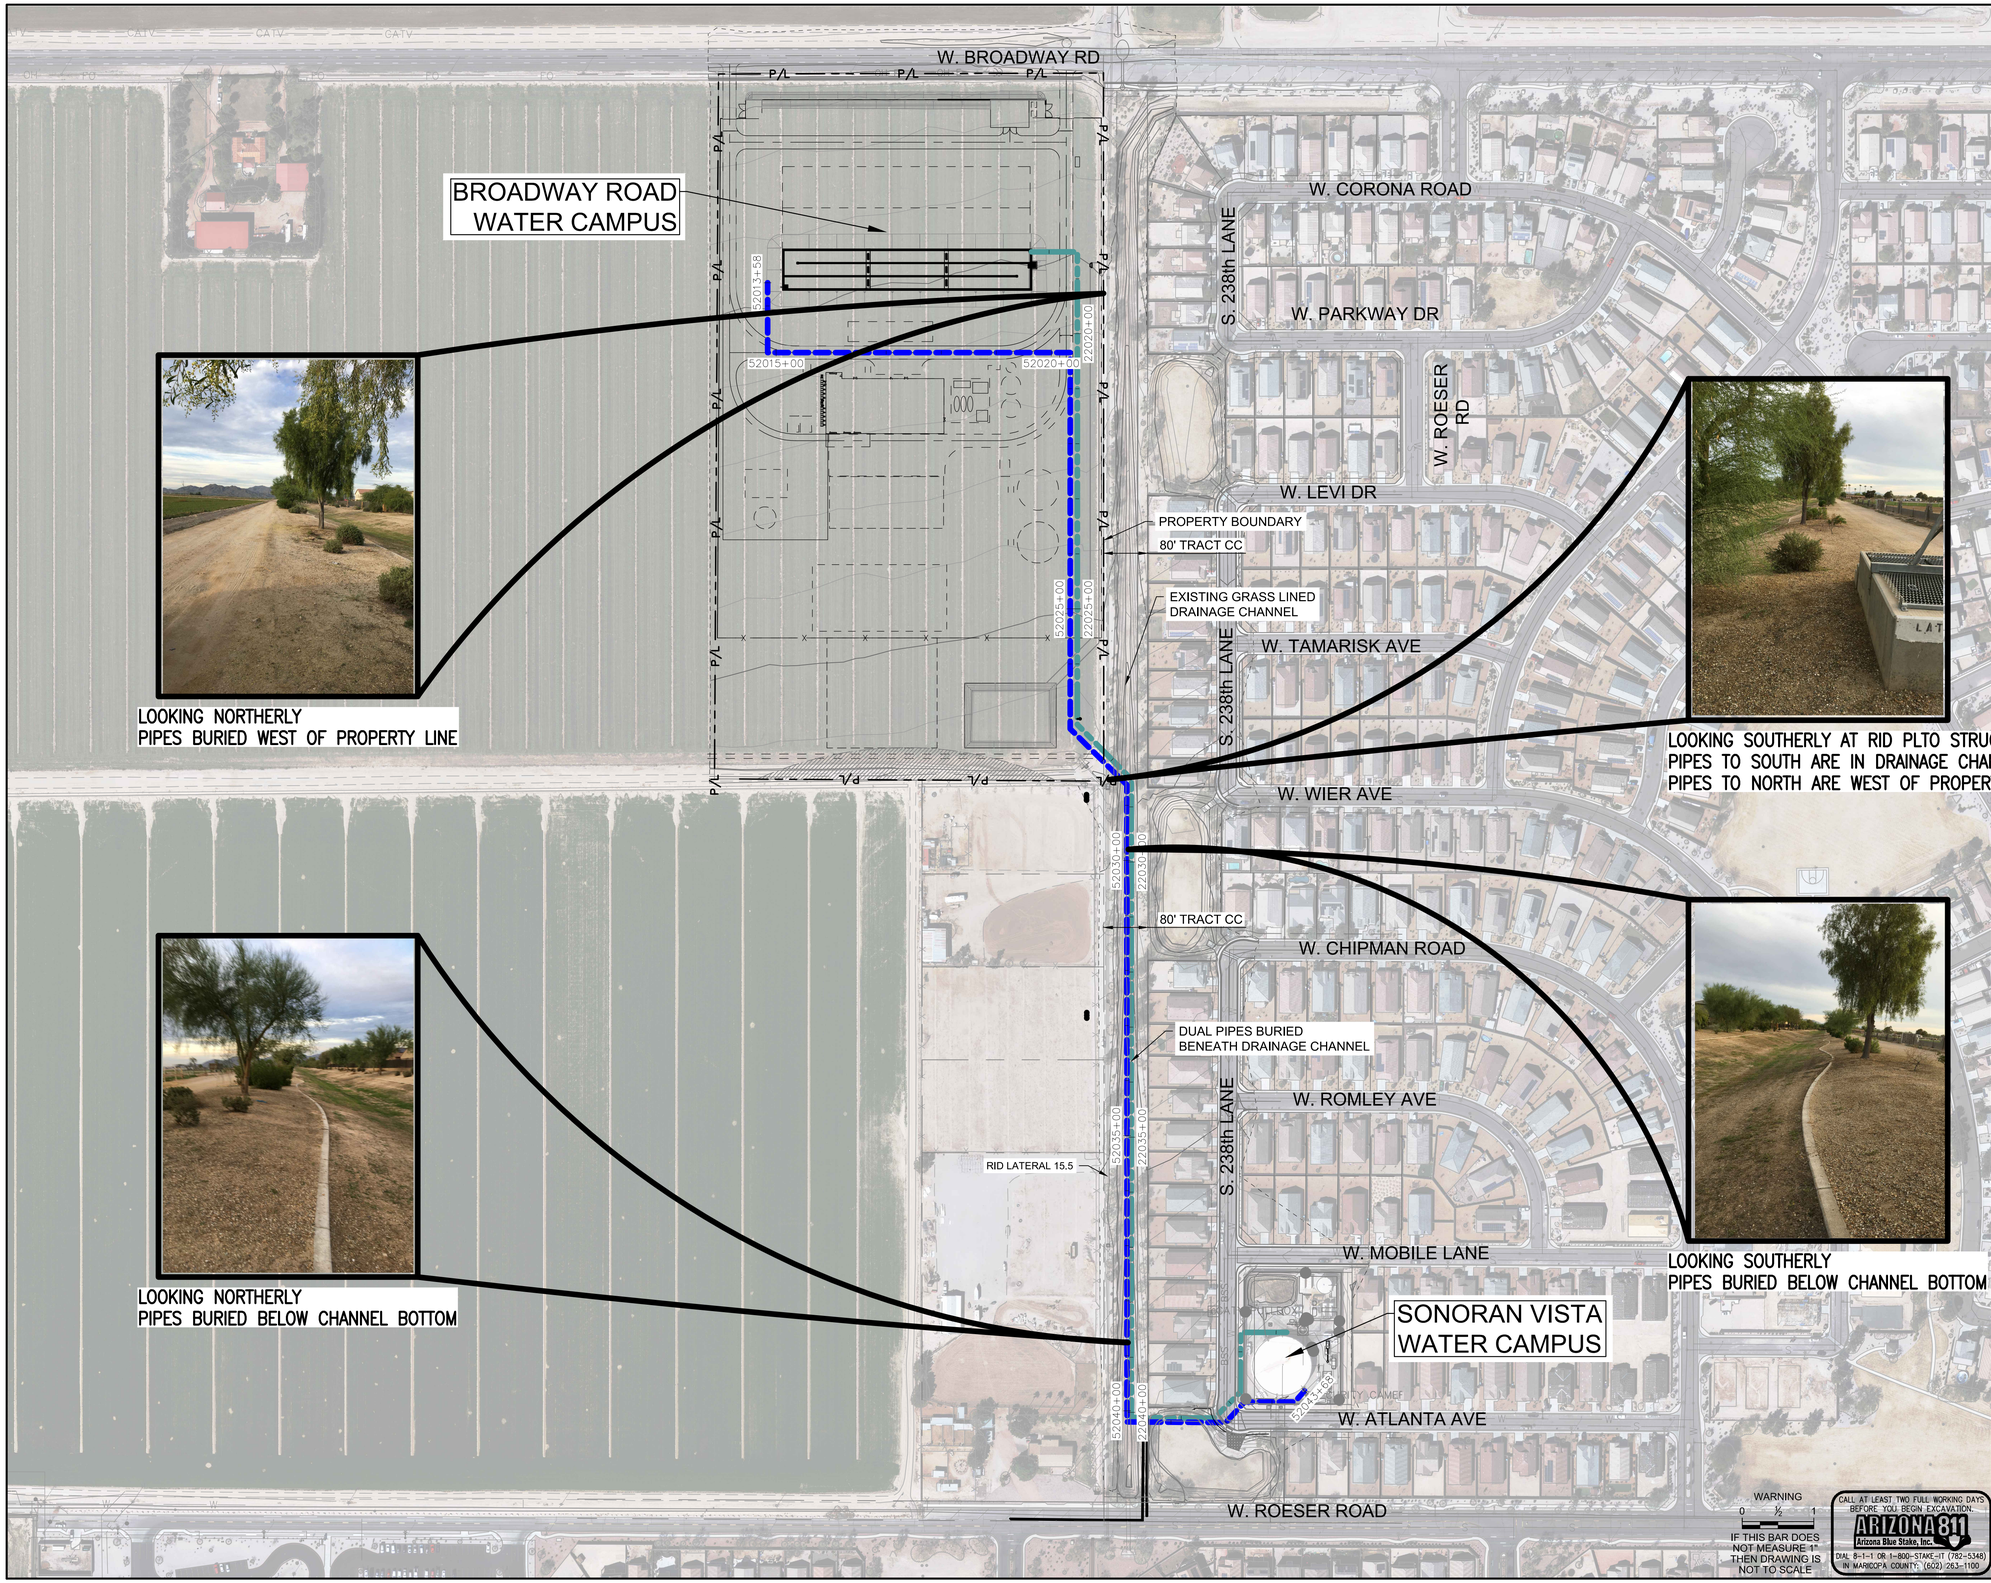

DWG FILE: U:\181300650\06.0 DESIGN\6.7 DRAWINGS\CIVIL\Figures\220_520_CIVIL\COB-220C-520C_HOA_EXHIBIT_1.dwg PLOT DATE: Tuesday, January 22, 2019 11:44:29 AM BY: MICHEL, RANDY

REVISIONS:

1

2

3

SHEET NAME

CIVIL
BRWC FINISHED WATER STORAGE RESERVOIR #1
PIPELINE ALIGNMENTS

ENGINEER INFORMATION

KIEWIT | HAYDON a Joint Venture

Stantec

COB PERMITTING APPROVED SEAL	COB ENGINEERING APPROVED SEAL
AS-BUILT SEAL	DESIGN SEAL
ORIGINAL PLAN DATE	LATEST REVISION DATE
PROJECT NUMBER 181300650	SHEET 1 OF 1
	SHEET NUMBER HOA EXHIBIT 1

SUBMITTAL: REVIEW

COB PLAN TRACKING # #

COB PERMIT # #